




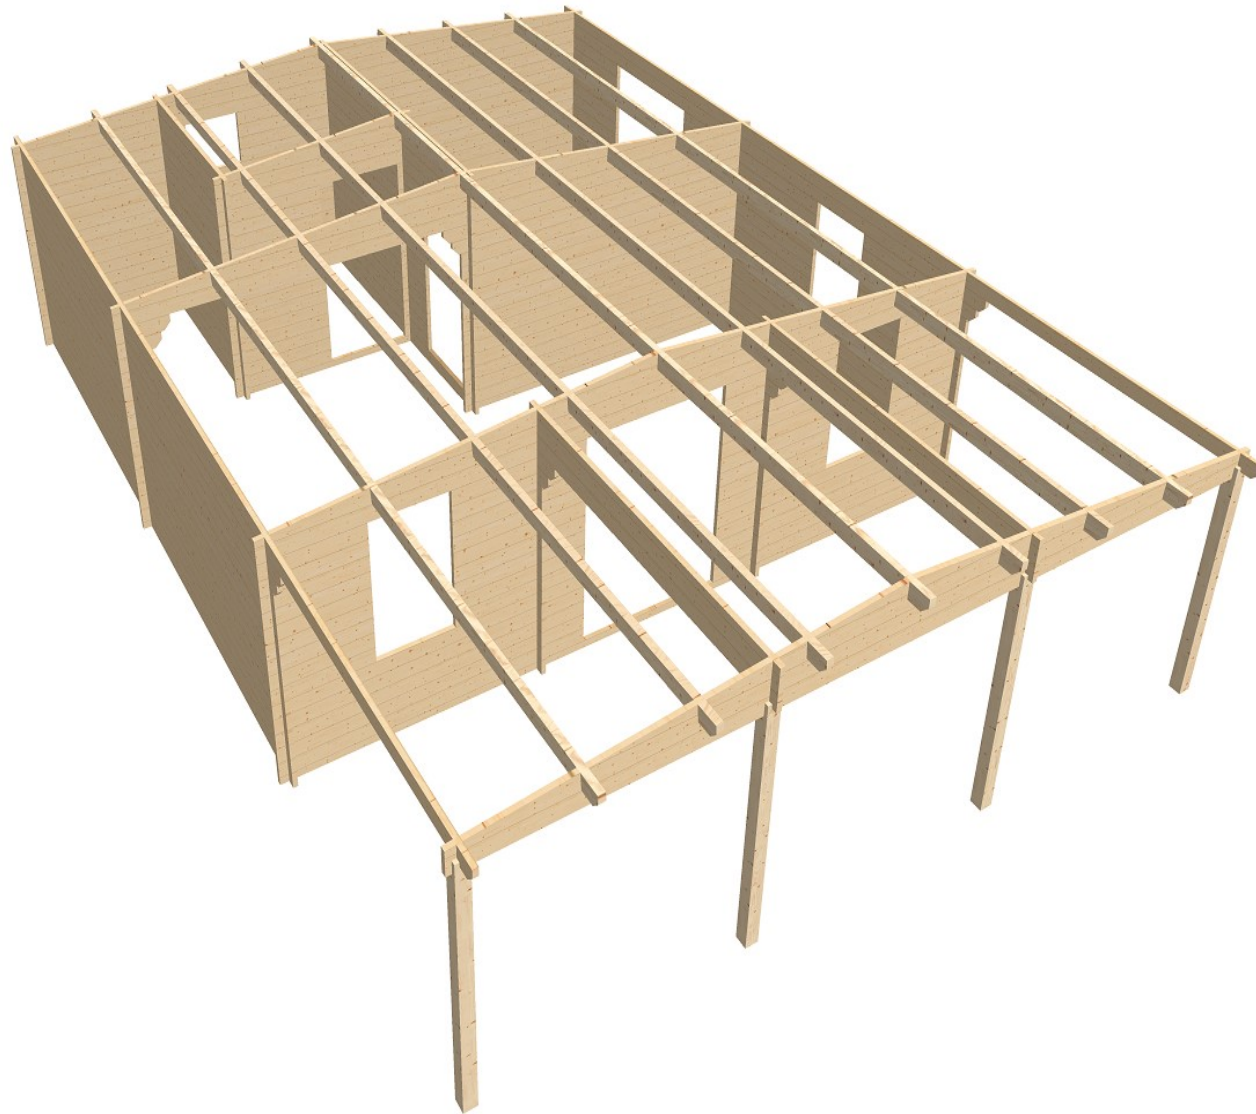

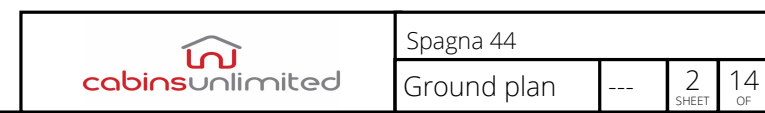

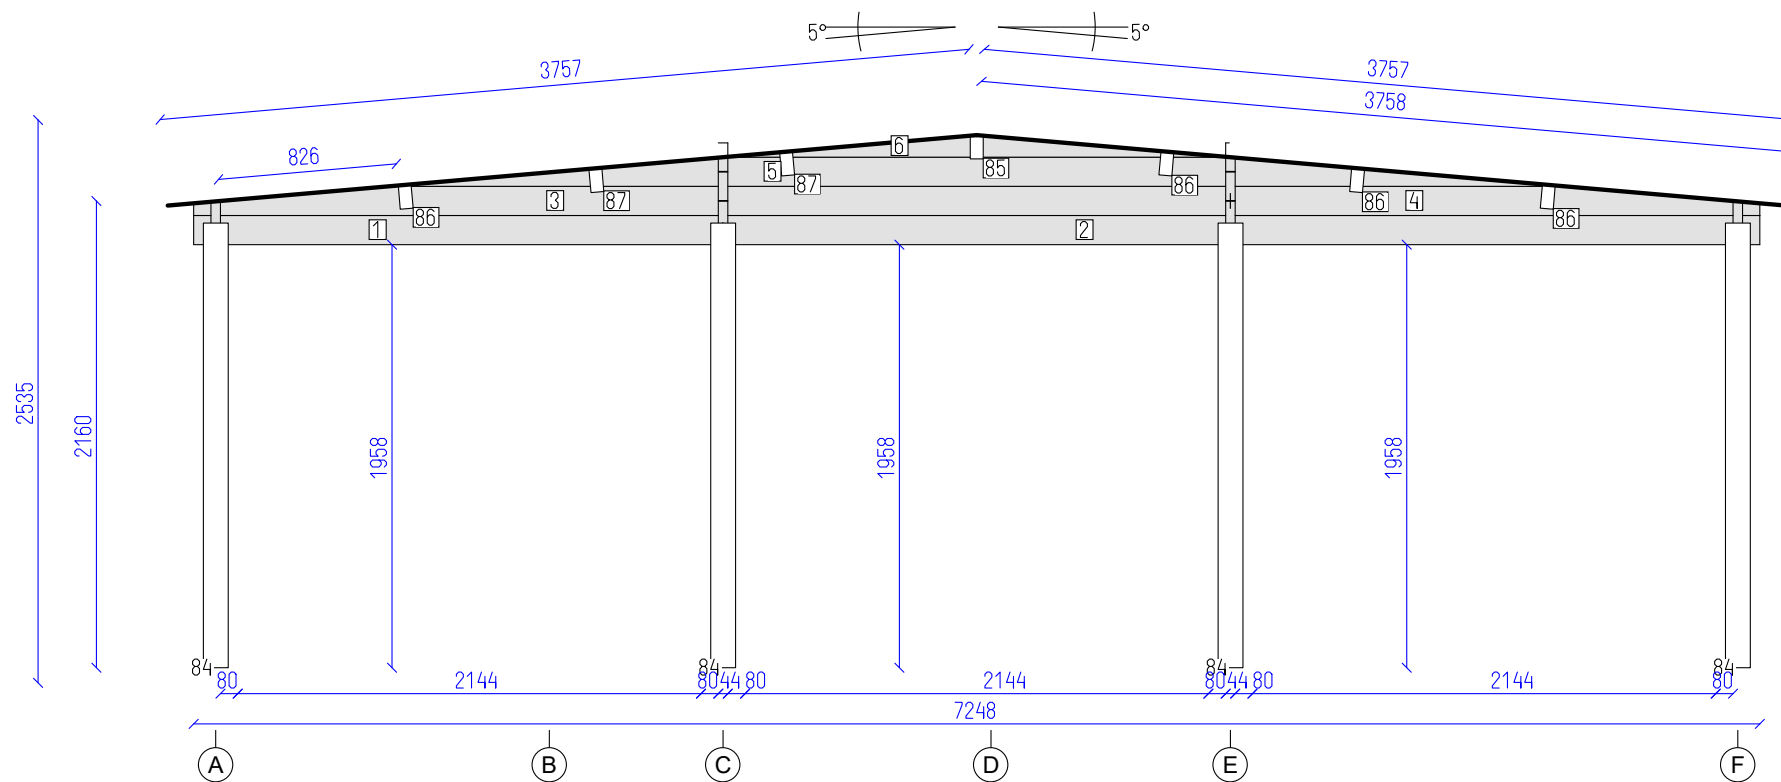


DETAILS

N	QTY
1	1
2	1
3	1
4	1
5	1
6	1
84	4
85	1
86	4
87	2

LIST OF ELEMENTS

- Wall 135x44x2450
 - Wall 135x44x4798
 - Wall 135x44x4798
 - Wall 135x44x2450
 - Wall 135x44x5442
 - Wall 102x44x2338
 84. Post 115x115x2058
 85. Roof beam 140x70x3544
 86. Roof beam 140x70x3544
 87. Roof beam 140x70x3544
- Total 7.35 m²

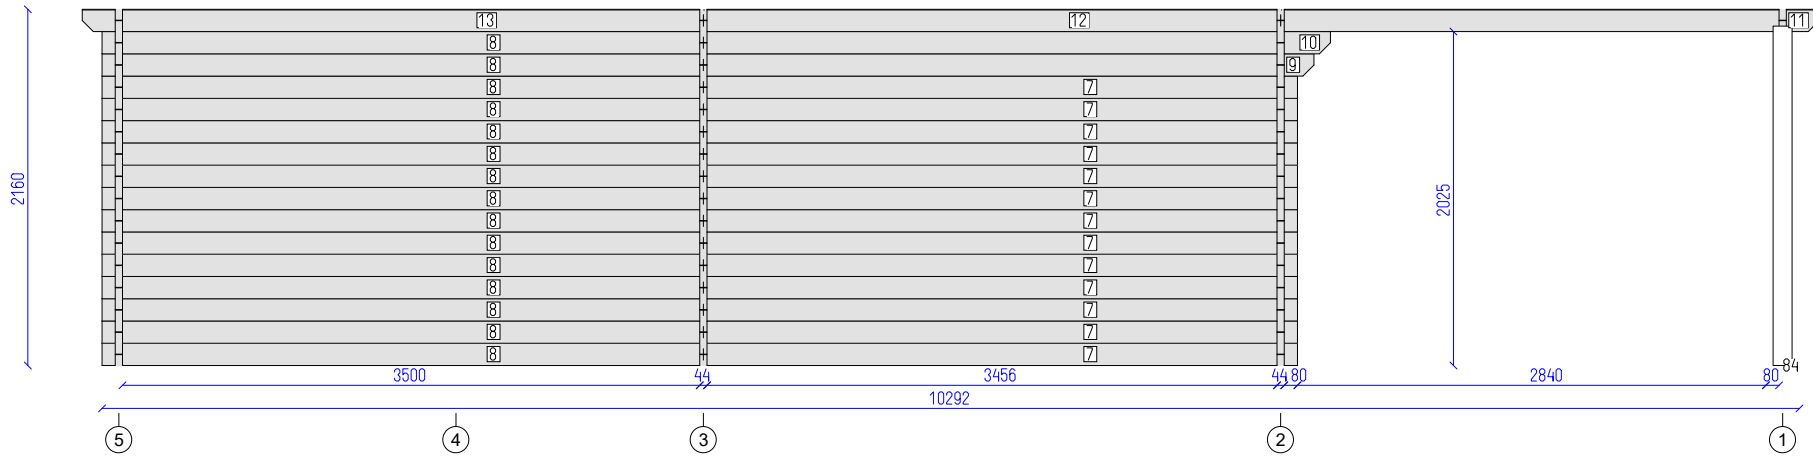



DETAILS

N	QTY
7	13
8	15
9	1
10	1
11	1
12	1
13	1
84	1

LIST OF ELEMENTS

7. Wall 135x44x3602
8. Wall 135x44x3646
9. Wall 135x44x3702
10. Wall 135x44x3802
11. Wall 135x44x3266
12. Wall 135x44x3500
13. Wall 135x44x3766
84. Post 115x115x2058
Total 16.38 m²

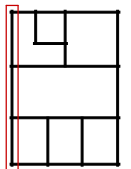

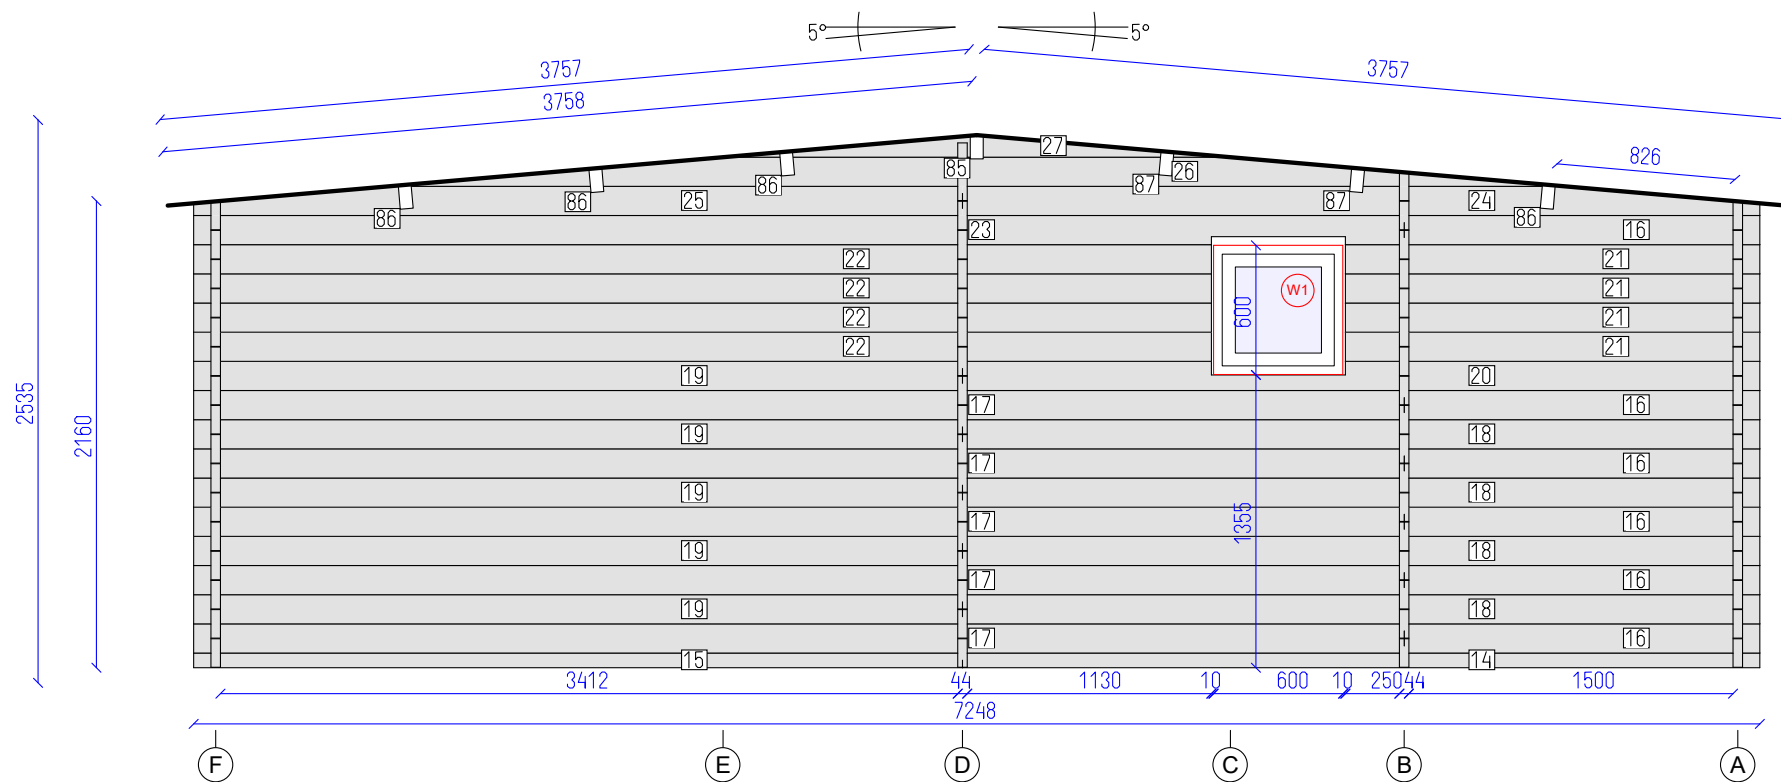


DETAILS

N	QTY
14	1
15	1
16	6
17	5
18	4
19	5
20	1
21	4
22	4
23	1
24	1
25	1
26	1
27	1
85	1
86	4
87	2

LIST OF ELEMENTS

- 14. Wall 68x44x3690
- 15. Wall 68x44x3558
- 16. Wall 135x44x1646
- 17. Wall 135x44x5602
- 18. Wall 135x44x3690
- 19. Wall 135x44x3558
- 20. Wall 135x44x3690
- 21. Wall 135x44x1918
- 22. Wall 135x44x4710
- 23. Wall 135x44x5602
- 24. Wall 135x44x3690
- 25. Wall 135x44x3558
- 26. Wall 135x44x5442
- 27. Wall 102x44x2338
- 85. Roof beam 140x70x3544
- 86. Roof beam 140x70x3544
- 87. Roof beam 140x70x3544

Total 20.26 m²

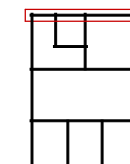

Spagna 44


Wall 5

5

14

SHEET

OF

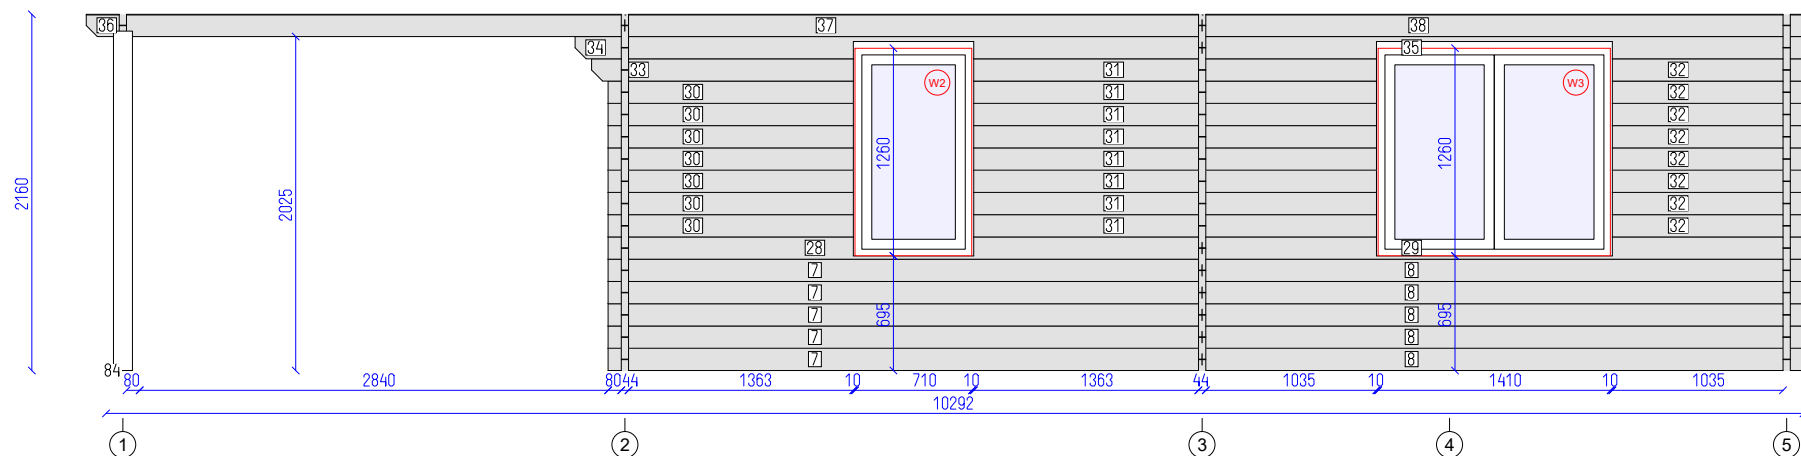


DETAILS

N	QTY
7	5
8	5
28	1
29	1
30	7
31	8
32	8
33	1
34	1
35	1
36	1
37	1
38	1
84	1

LIST OF ELEMENTS

- 7. Wall 135x44x3602
 - 8. Wall 135x44x3646
 - 28. Wall 135x44x3602
 - 29. Wall 135x44x3646
 - 30. Wall 135x44x1487
 - 31. Wall 135x44x2442
 - 32. Wall 135x44x1159
 - 33. Wall 135x44x1587
 - 34. Wall 135x44x3802
 - 35. Wall 135x44x3646
 - 36. Wall 135x44x3266
 - 37. Wall 135x44x3500
 - 38. Wall 135x44x3766
 - 84. Post 115x115x2058
- Total 14.04 m²

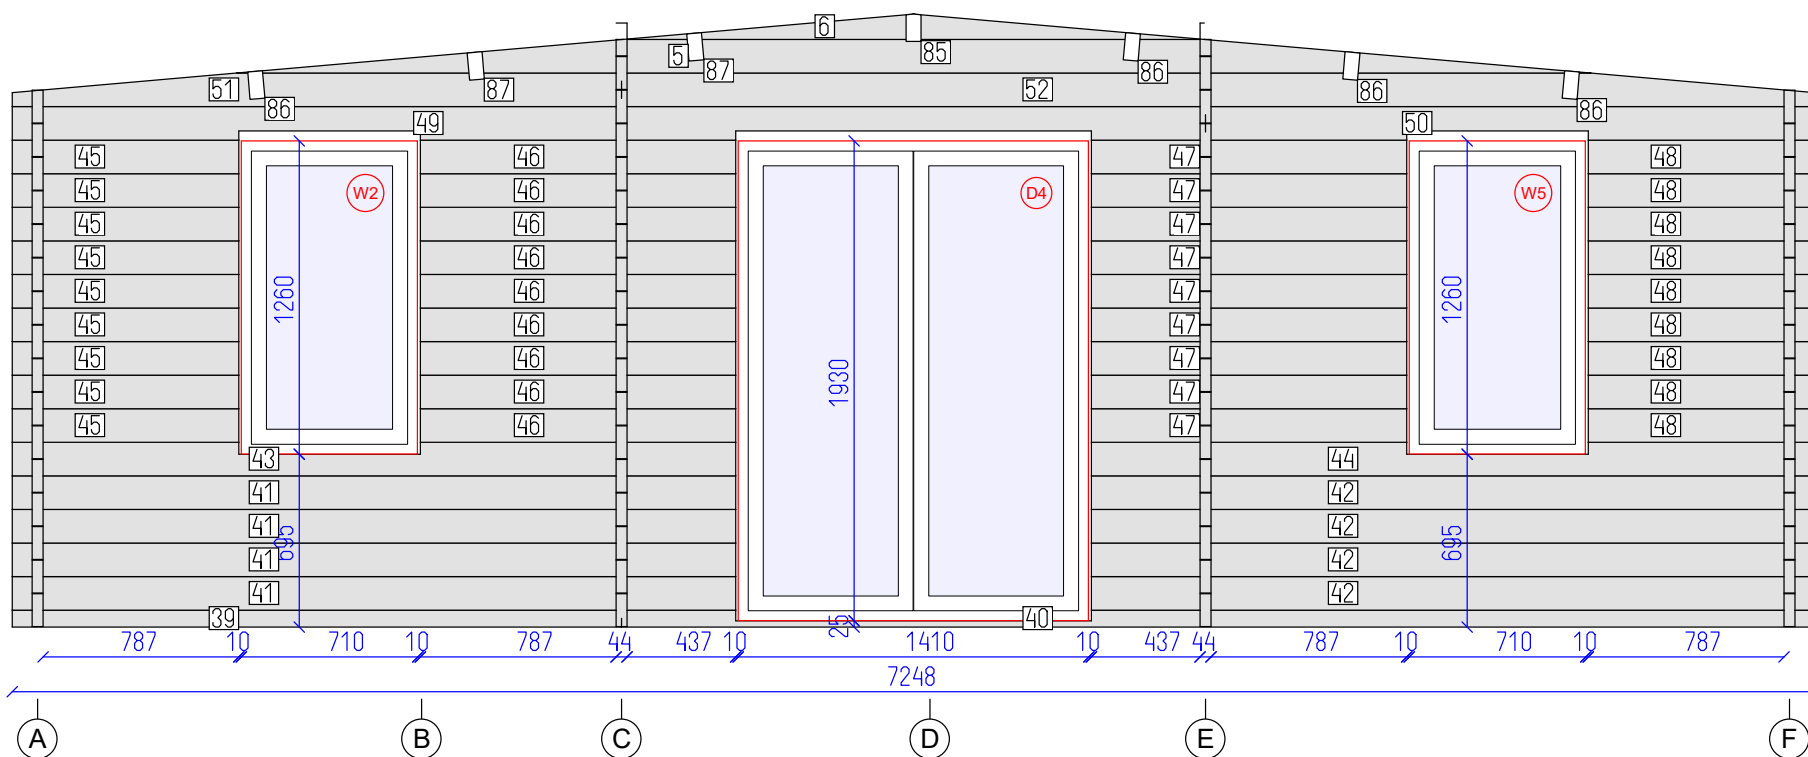

DETAILS

N	QTY
39	1
40	1
41	4
42	4
43	1
44	1
45	9
46	9
47	9
48	9
49	1
50	1
51	1
52	1
5	1
6	1
85	1
86	4
87	2

LIST OF ELEMENTS

- 39. Wall 68x44x2450
- 40. Wall 68x44x4798
- 41. Wall 135x44x2909
- 42. Wall 135x44x2909
- 43. Wall 135x44x2909
- 44. Wall 135x44x2909
- 45. Wall 135x44x911
- 46. Wall 135x44x1268
- 47. Wall 135x44x1268
- 48. Wall 135x44x911
- 49. Wall 135x44x4798
- 50. Wall 135x44x2450
- 51. Wall 135x44x2450
- 52. Wall 135x44x4798
- 5. Wall 135x44x5442
- 6. Wall 102x44x2338
- 85. Roof beam 140x70x3544
- 86. Roof beam 140x70x3544
- 87. Roof beam 140x70x3544
- Total 16.12 m²




Spagna 44

Wall 2


7
SHEET

14
OF

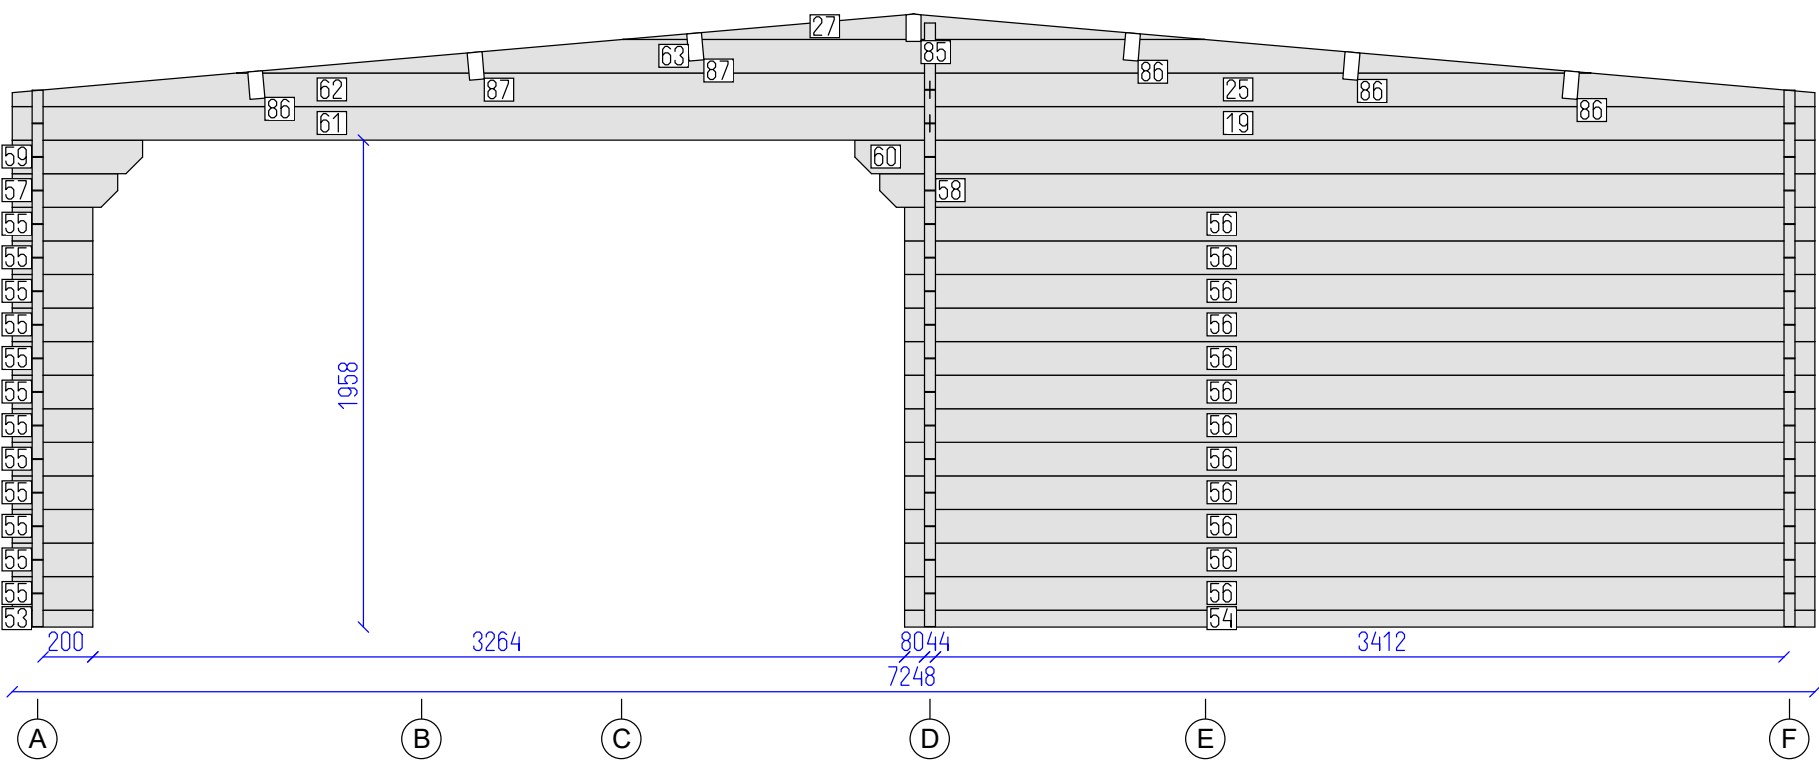

DETAILS	
N	QTY
53	1
54	1
55	12
56	12
57	1
58	1
59	1
60	1
61	1
19	1
62	1
25	1
63	1
27	1
85	1
86	4
87	2

LIST OF ELEMENTS	
53.	Wall 68x44x324
54.	Wall 68x44x3660
55.	Wall 135x44x324
56.	Wall 135x44x3660
57.	Wall 135x44x424
58.	Wall 135x44x3760
59.	Wall 135x44x524
60.	Wall 135x44x3860
61.	Wall 135x44x3690
19.	Wall 135x44x3558
62.	Wall 135x44x3690
25.	Wall 135x44x3558
63.	Wall 135x44x5442
27.	Wall 102x44x2338
85.	Roof beam 140x70x3544
86.	Roof beam 140x70x3544
87.	Roof beam 140x70x3544
Total 14.28 m²	

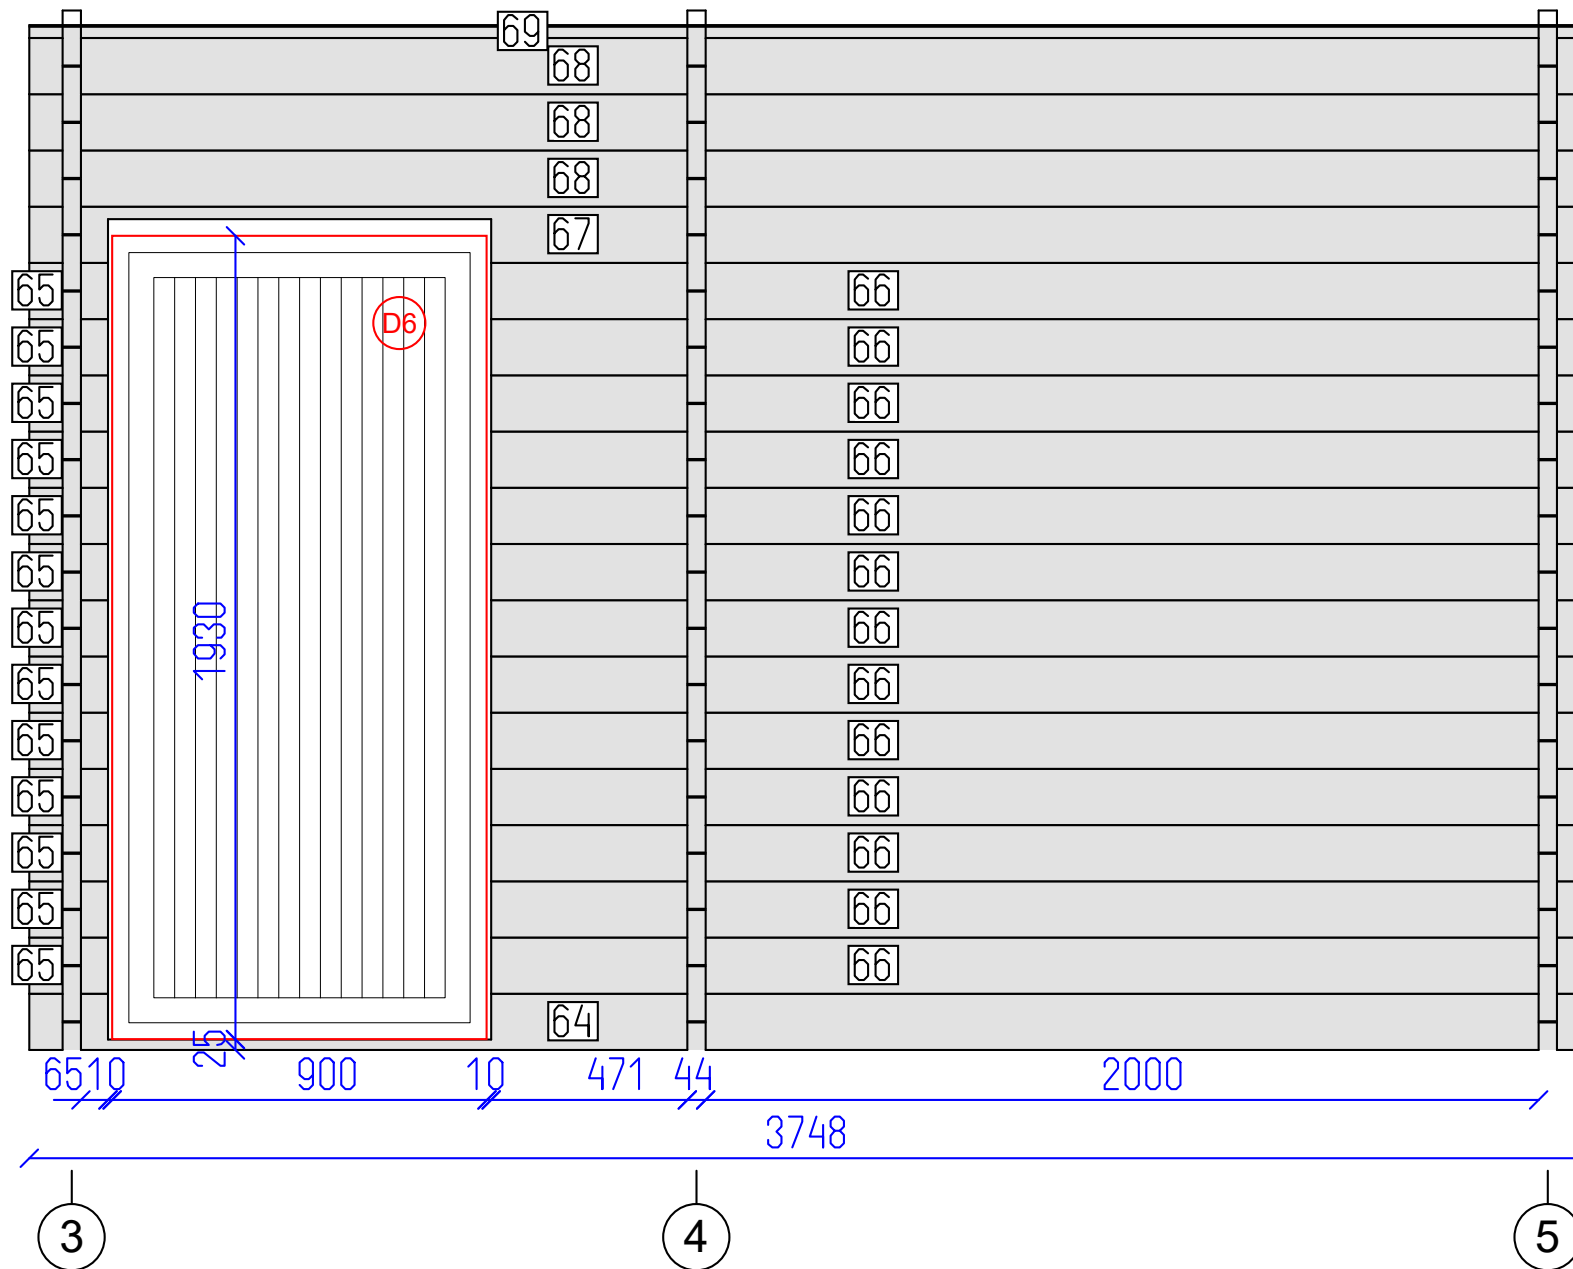



DETAILS

N	QTY
64	1
65	13
66	13
67	1
68	3
69	1

LIST OF ELEMENTS

64. Wall 135x44x3748
65. Wall 135x44x189
66. Wall 135x44x2639
67. Wall 135x44x3748
68. Wall 135x44x3748
69. Wall 31x44x3748
Total 7.61 m²

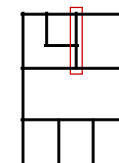

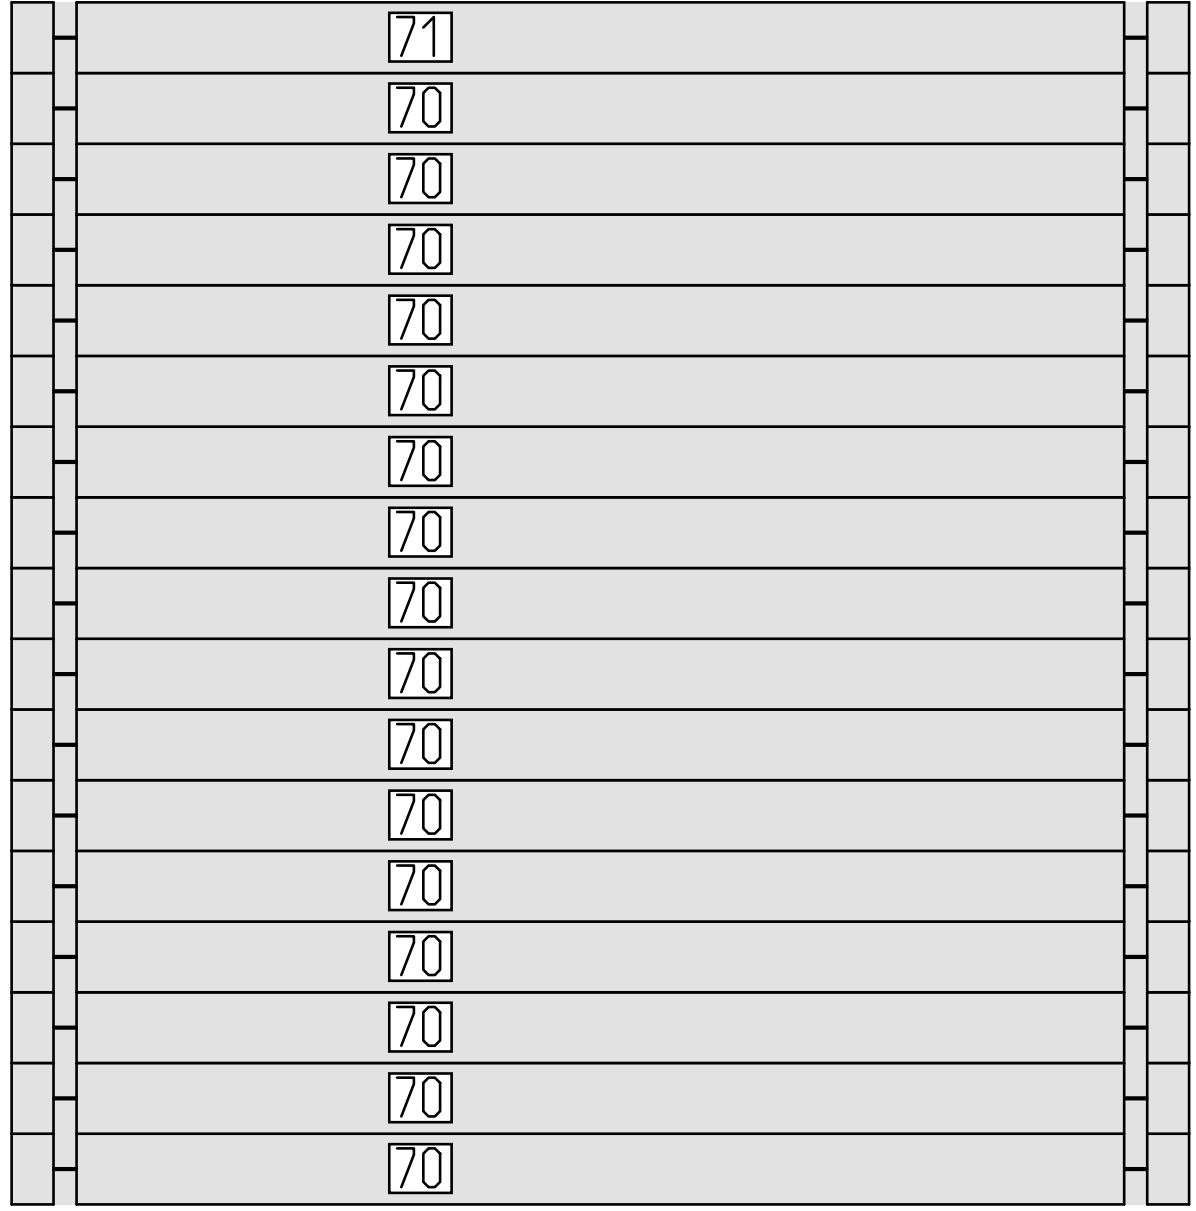


DETAILS

N	QTY
70	16
71	1


LIST OF ELEMENTS

70. Wall 135x44x2248
71. Wall 135x44x2248
Total 5.16 m²

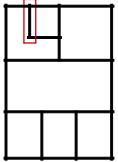

Spagna 44

Wall B

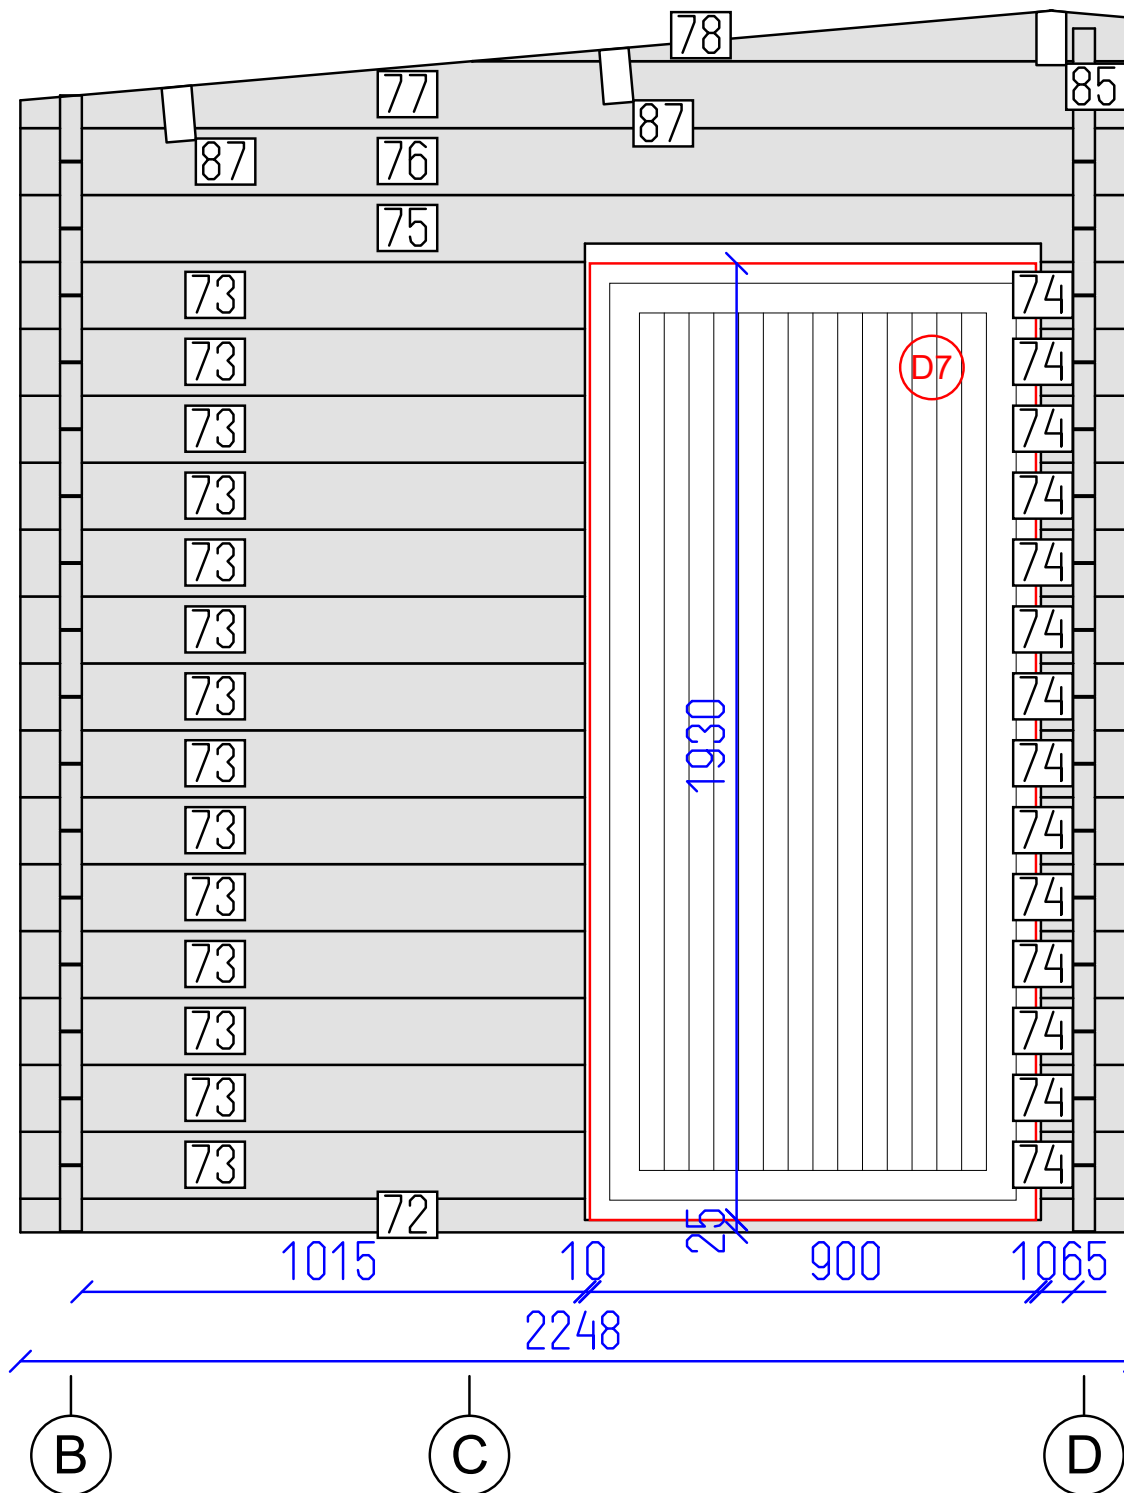


DETAILS

N	QTY
72	1
73	14
74	14
75	1
76	1
77	1
78	1
85	1
87	2


LIST OF ELEMENTS

72. Wall 68x44x2248
 73. Wall 135x44x1139
 74. Wall 135x44x189
 75. Wall 135x44x2248
 76. Wall 135x44x2248
 77. Wall 135x44x2248
 78. Wall 102x44x1337
 85. Roof beam 140x70x3544
 87. Roof beam 140x70x3544
 Total 5.20 m²

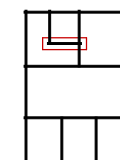

Spagna 44

Wall 4

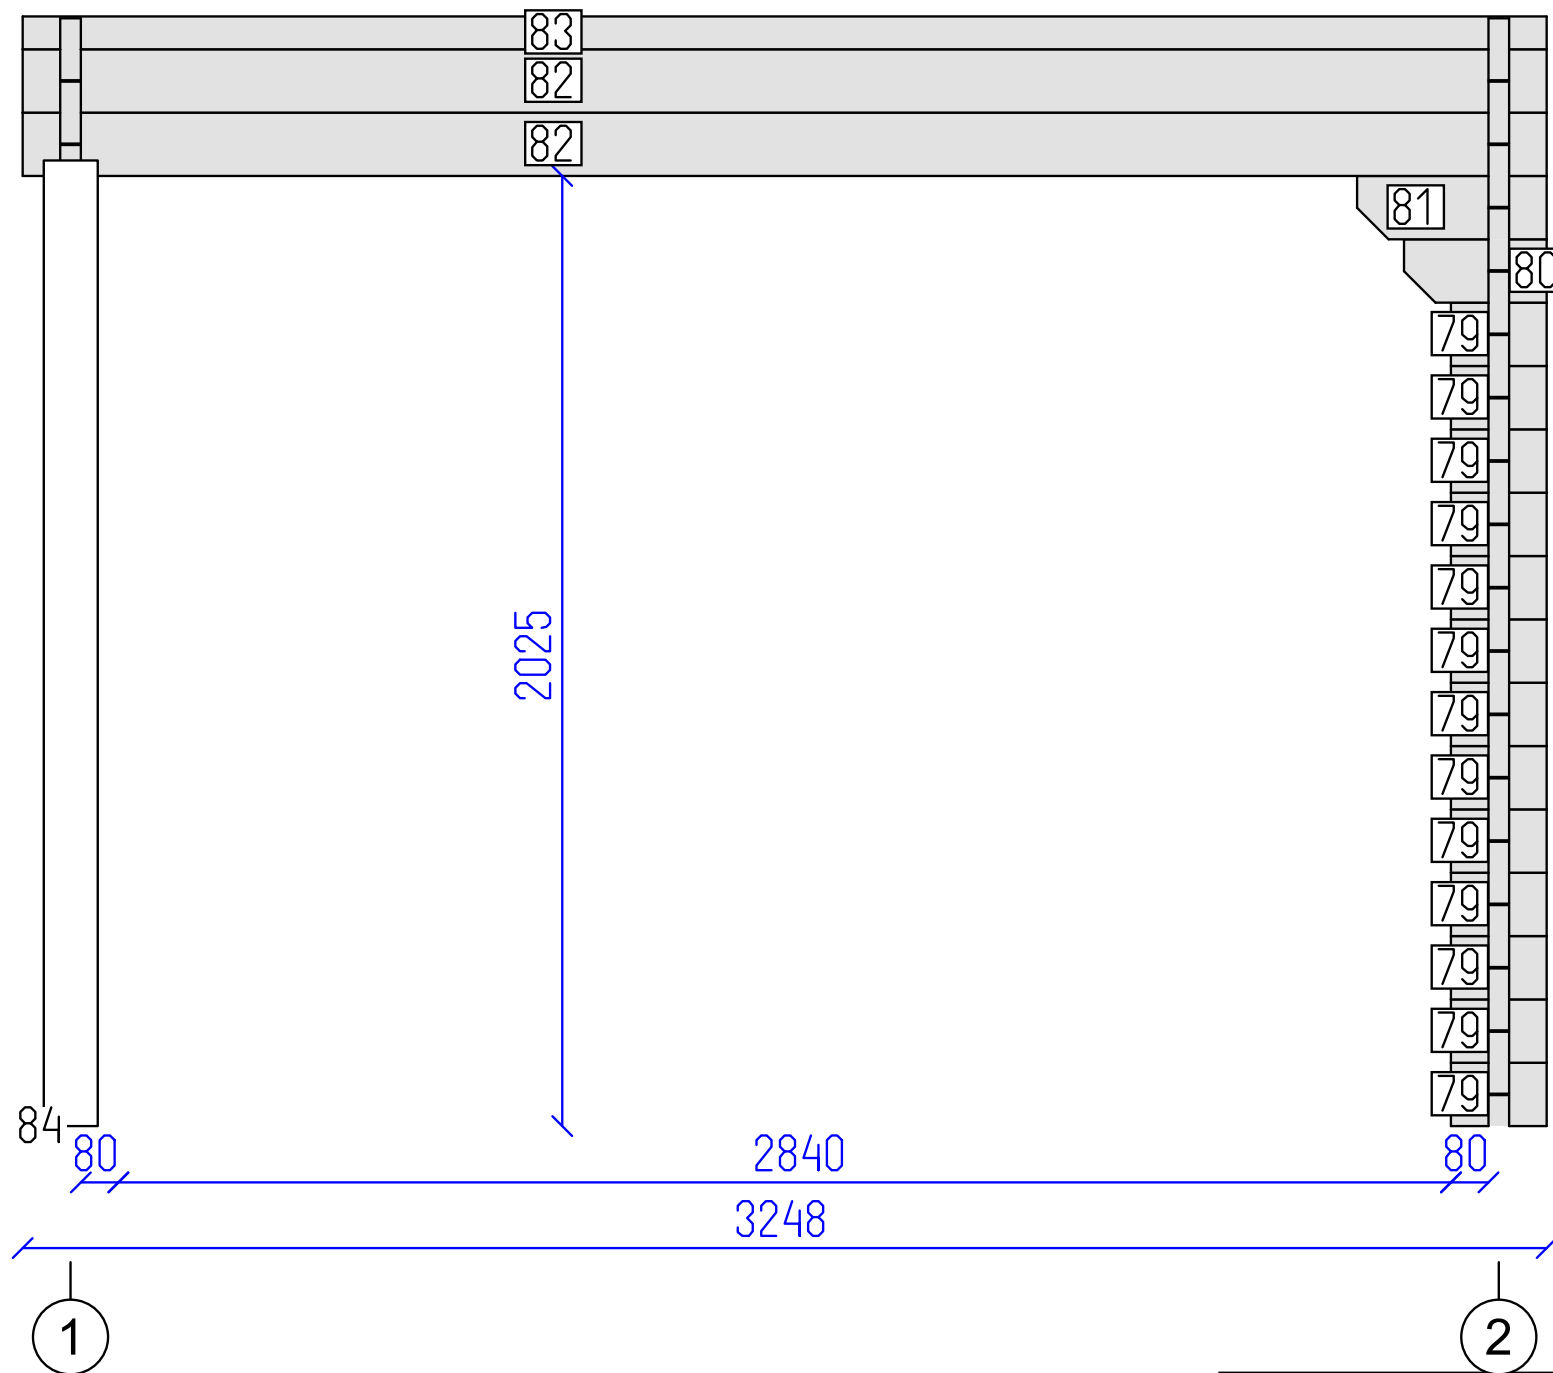



DETAILS

N	QTY
79	13
80	1
81	1
82	2
83	1
84	1

LIST OF ELEMENTS

79. Wall 135x44x204
80. Wall 135x44x304
81. Wall 135x44x404
82. Wall 135x44x3248
83. Wall 70x44x3248
84. Post 115x115x2058
Total 1.79 m²

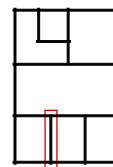

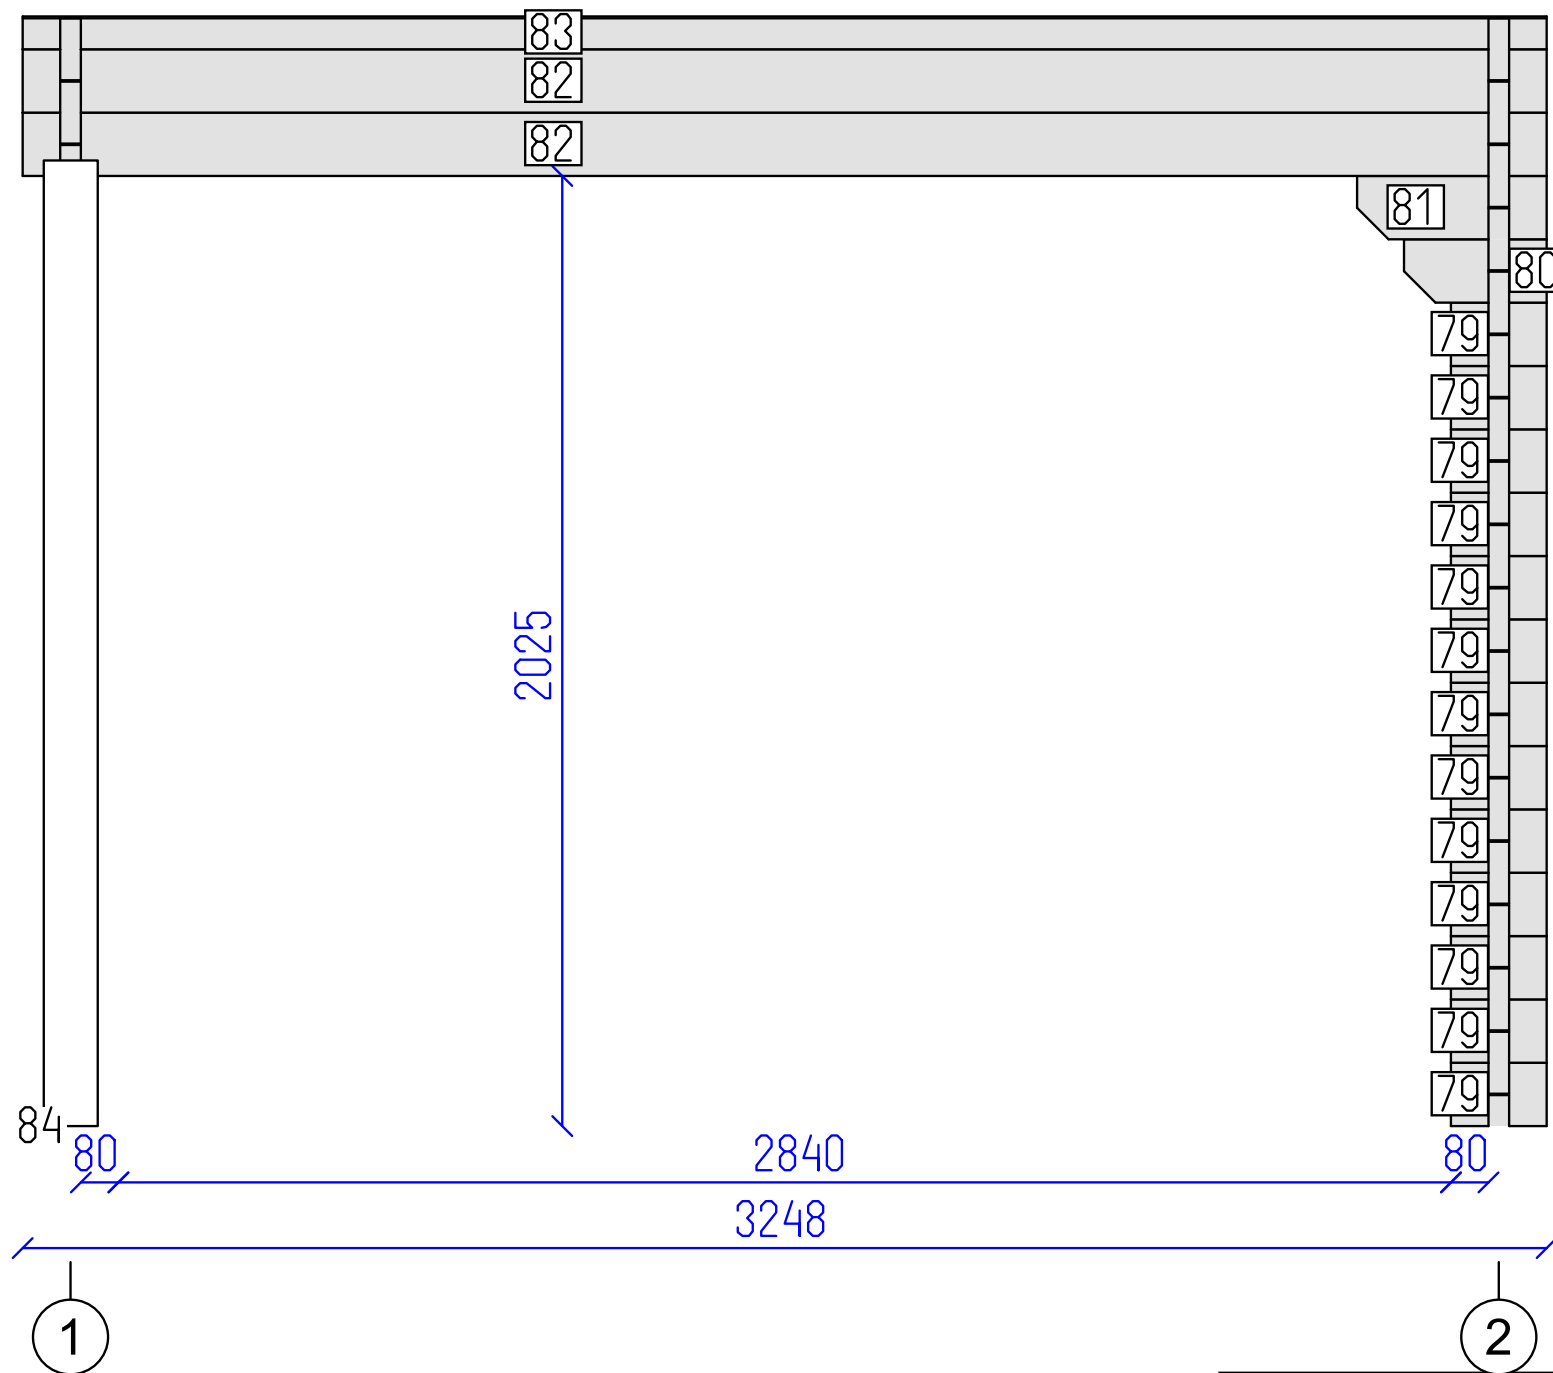

DETAILS

N	QTY
79	13
80	1
81	1
82	2
83	1
84	1

LIST OF ELEMENTS

79. Wall 135x44x204
 80. Wall 135x44x304
 81. Wall 135x44x404
 82. Wall 135x44x3248
 83. Wall 70x44x3248
 84. Post 115x115x2058
 Total 1.79 m²

